



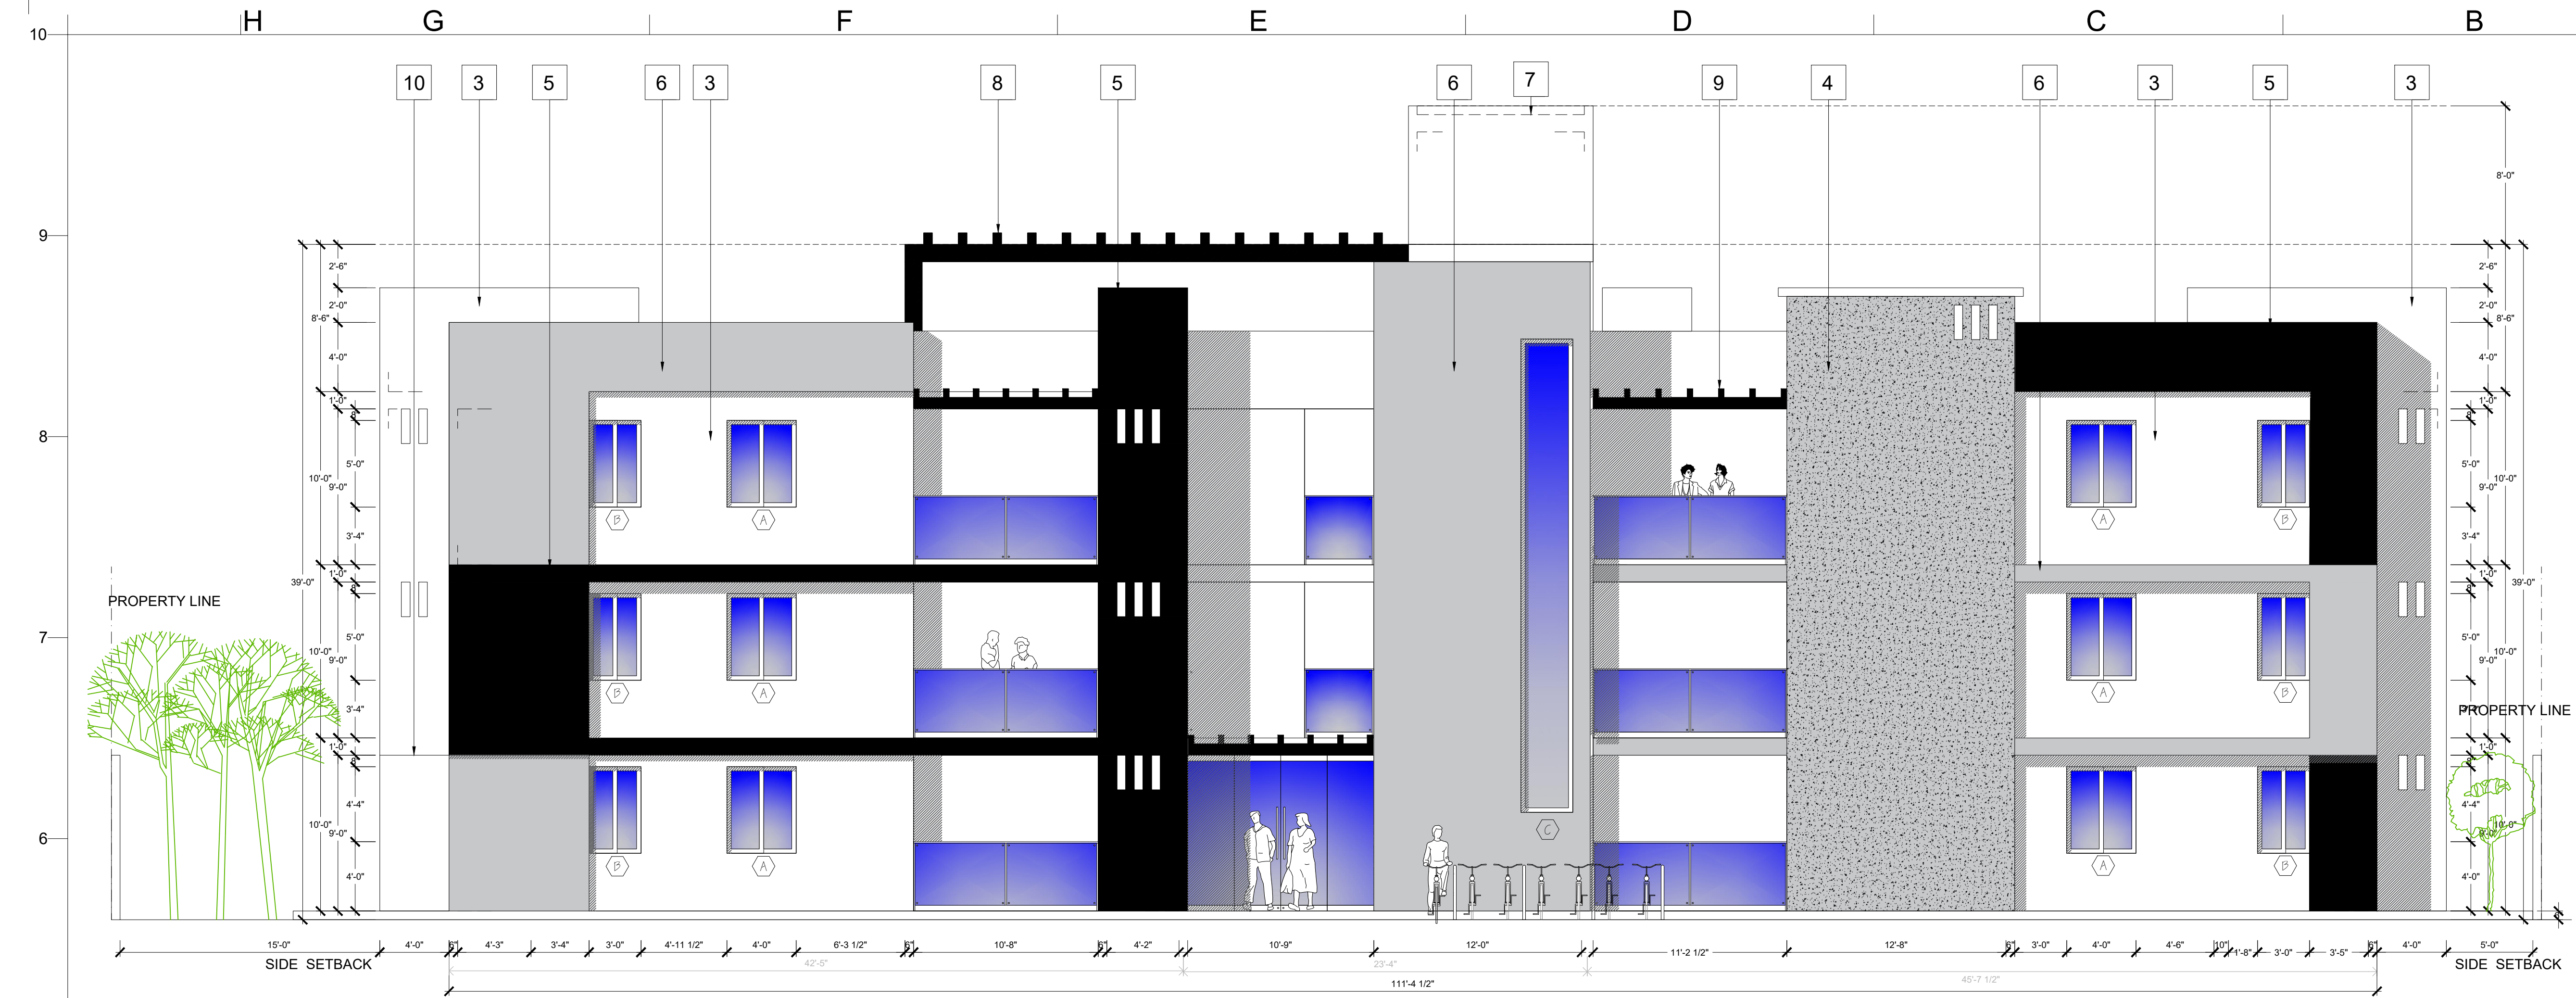

**ELEVATION SOUTH**

SCALE: 3/16" = 1'-0"

- EXTERIOR LEGEND**
- 1 CONCRETE BLACK WALL 6"
  - 2 CONCRETE BLACK WALL 8"
  - 3 STUCCO: PAINTED HARD TROWEL SMOOTH FINISH, PAINTED TO MATCH 'DUNN EDWARDS' DEW380 WHITE
  - 4 STUCCO: PAINTED HARD TROWEL SMOOTH FINISH, PAINTED TO MATCH 'DUNN EDWARDS' DE6343 SALEM BLACK
  - 5 STUCCO: PAINTED HARD TROWEL SMOOTH FINISH, PAINTED TO MATCH 'DUNN EDWARDS' DE6002 BLACK
  - 6 STUCCO: PAINTED HARD TROWEL SMOOTH FINISH, PAINTED TO MATCH 'DUNN EDWARDS' DET642 BAY SALT
  - 7 WATERPROOFING SYSTEM BASED ON GRAY-COLORED PREFABRICATED THERMOPLASTIC ASPHALT FOLDED
  - 8 WOODEN BEAM 4" x 6"
  - 9 WOODEN BEAM 6" x 8"
  - 10 TRASH ENCLOSURE STEEL DECK DOORS

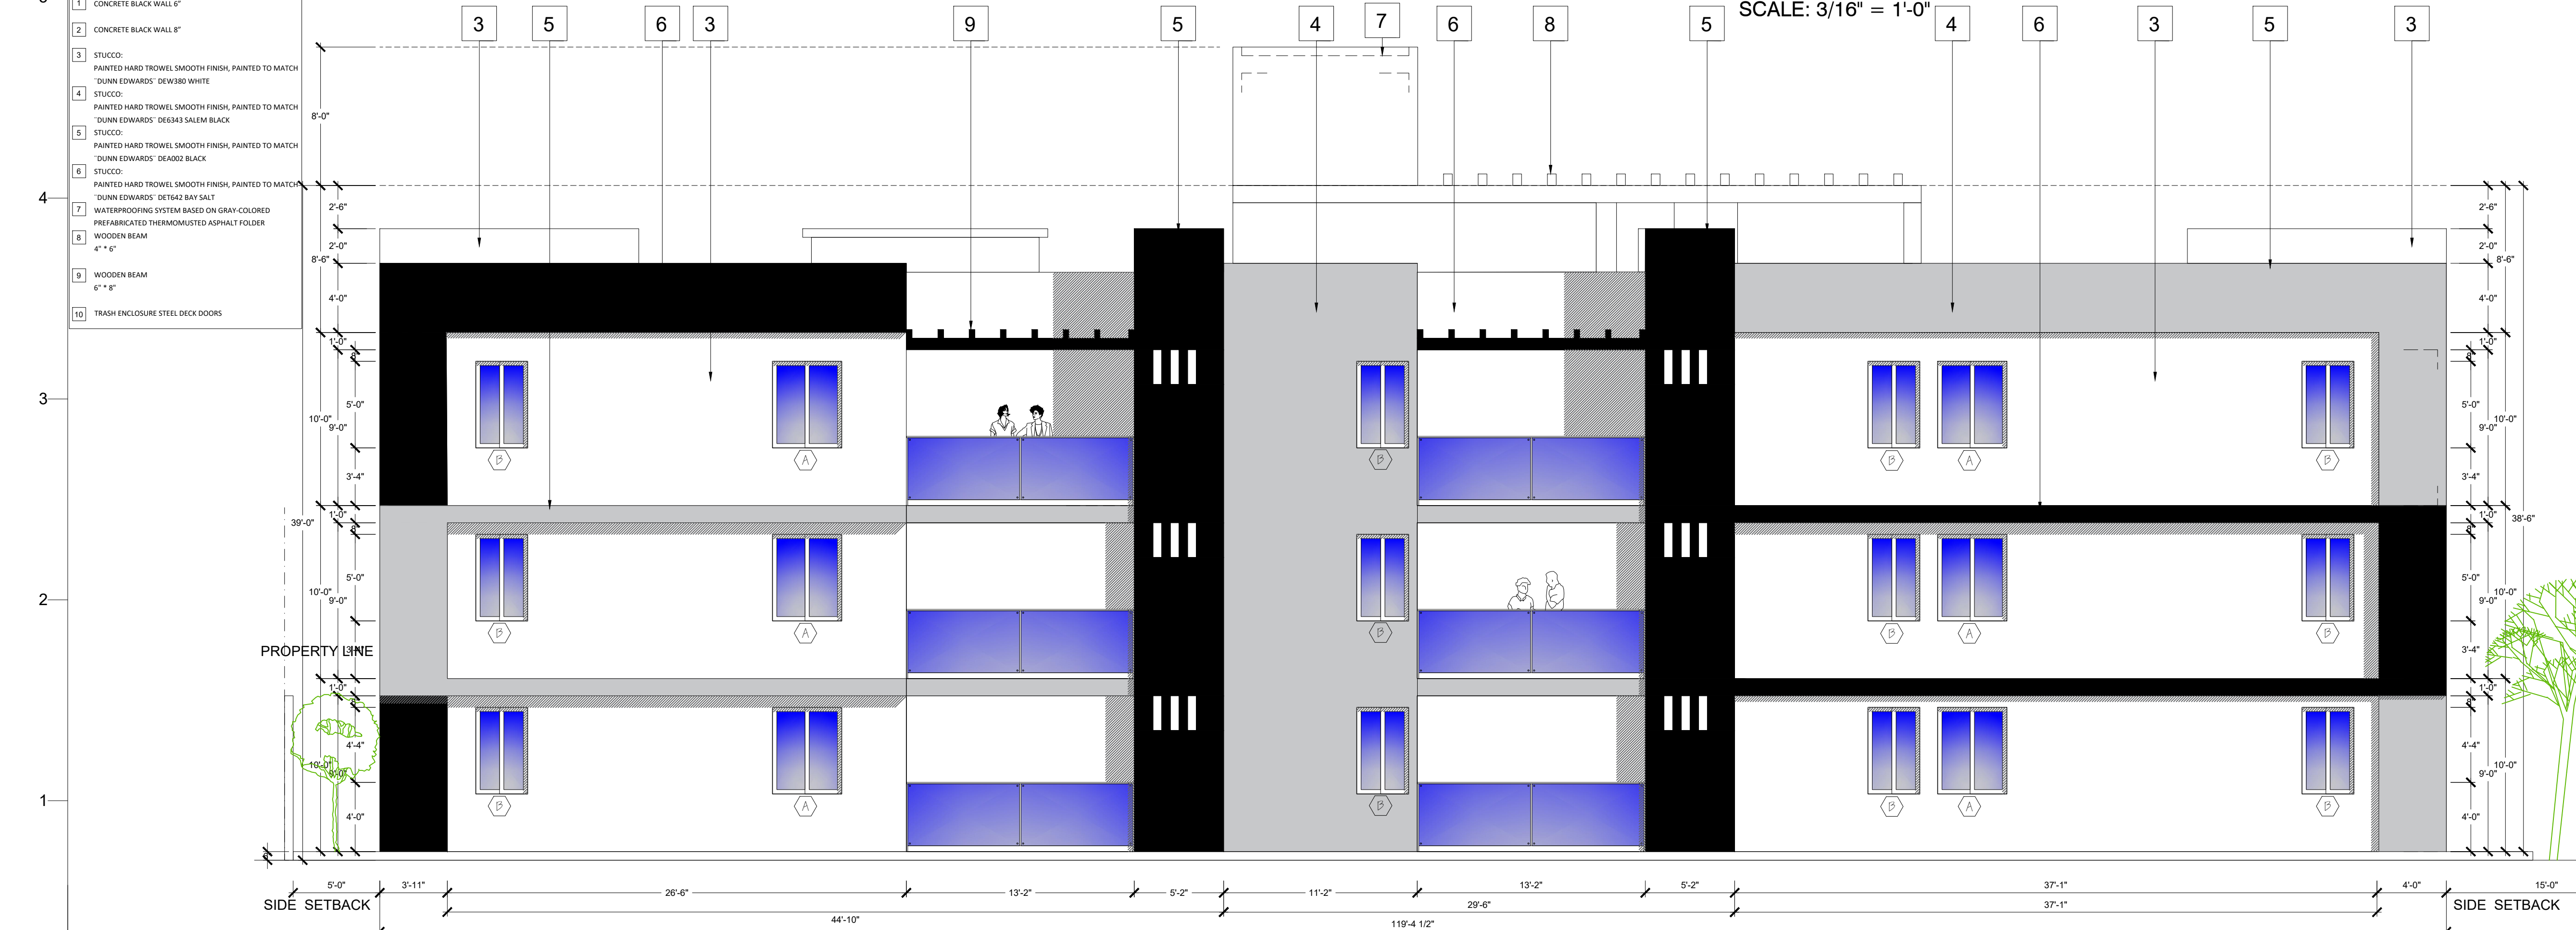

**ELEVATION NORTH**

SCALE: 3/16" = 1'-0"



**HOME DESIGN STUDIO CORP.**  
ARCHITECTURE ° ENGINEERING ° CONSTRUCTION

15111 WHITTIER BLVD SUITE 448, WHITTIER, CA 90603  
w: restaurantdesignstudio.net e: hlo@restaurantdesignstudio.net  
c: 323.775.2515

⚠ These drawings and specifications, ideas, designs and arrangements are, and shall remain, the property of HOME DESIGN STUDIO CORP. No part shall be copied, reproduced or otherwise used, directly or indirectly, in whole or in part, in connection with any other work or project without the written consent of HOME DESIGN STUDIO CORP. Visual contact with these drawings and/or specifications shall constitute a prima facie evidence of acceptance of these restrictions.